IF THIS SHEET DOES NOT MEASURE TO 24 x 36, IT HAS BEEN ENLARGED OR REDUCED. ADJUST SCALE ACCORDINGLY. THIS SHEET IS PART OF THE DOCUMENT SET AND SHOULD NOT BE SEPARATED. ALWAYS REFER TO THE LATEST DRAWING SET. EACH CONTRACTOR SHALL COORDINATE THEIR WORK WITH ALL OTHER TRADES.

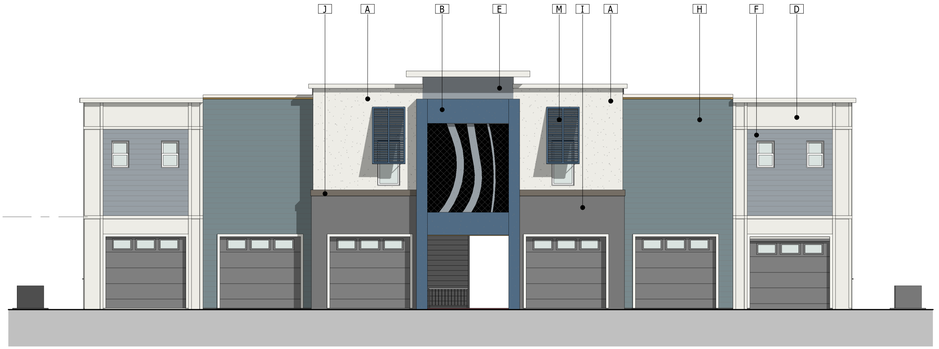

4 BLDG TYPE VI - REAR ELEVATION
SCALE: 1/8" = 1'-0"

3 BLDG TYPE VI -LEFT ELEVATION
SCALE: 1/8" = 1'-0"

2 BLDG TYPE VI - RIGHT ELEVATION
SCALE: 1/8" = 1'-0"

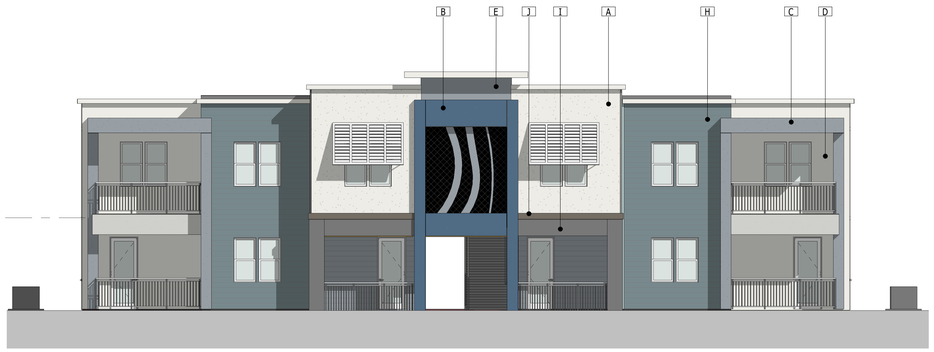

1 BLDG TYPE VI - FRONT ELEVATION
SCALE: 1/8" = 1'-0"

FINISH LEGEND

A		**MATERIAL:** STUCCO SYSTEM SMOOTH FINISH **COLOR:** SHERWIN WILLIAMS PURE WHITE (SW7005)
B		**MATERIAL:** STUCCO SYSTEM SMOOTH FINISH **COLOR:** SHERWIN WILLIAMS DENIM (SW6523)
C		**MATERIAL:** STUCCO SYSTEM SMOOTH FINISH **COLOR:** SHERWIN WILLIAMS LET IT RAIN (SW9152)
D		**MATERIAL:** FIBER CEMENT FLAT PANEL & TRIM **COLOR:** SHERWIN WILLIAMS PURE WHITE (SW7005)
E		**MATERIAL:** FIBER CEMENT FLAT PANEL & TRIM **COLOR:** SHERWIN WILLIAMS LET IT RAIN (SW9152)
F		**MATERIAL:** FIBER CEMENT LAP SIDING 7" EXPOSURE **COLOR:** SHERWIN WILLIAMS LET IT RAIN(SW9152)
G		**MATERIAL:** FIBER CEMENT LAP SIDING 7" EXPOSURE **COLOR:** SHERWIN WILLIAMS DENIM (SW6523)
H		**MATERIAL:** FIBER CEMENT LAP SIDING 7" EXPOSURE **COLOR:** SHERWIN WILLIAMS DUTCH TILE BLUE (SW0031)
I		**MATERIAL:** STONE VENEER - PROVIA PRECISION FIT STONE
J		**MATERIAL:** STONE VENEER - PROVIA PRECISION FIT STONE
K		**MATERIAL:** WOOD TRIM **COLOR:** SHERWIN WILLIAMS CYBERSPACE (SW7076)
L		**MATERIAL:** BAHAMA SHUTTER **COLOR:** SHERWIN WILLIAMS PURE WHITE (SW7005)
M		**MATERIAL:** BAHAMA SHUTTER **COLOR:** SHERWIN WILLIAMS DENIM (SW6523)
	NOTE:	WINDOW FRAME AND RAILINGS COLOR AS SHOWN (WHITE)

SCOTT + CORMIA
ARCHITECTURE + INTERIORS
Scott + Cormia Architecture and Interiors, LLC
429 S. Keller Road, Suite 200
Orlando, Florida 32810
t. 407-660-2766 AA26002980
f. 407-875-3276 www.scottcormia.com
© copyright 2020 All Rights Reserved

project

PAC - MALLORY SQUARE 2
APARTMENTS
NARCOOSSEE ROAD
ORLANDO, FL

seal

To the best of the architect's or engineer's knowledge, the plans and specifications comply with the applicable minimum building codes and the applicable fire-safety standards as determined by the local authority in accordance with FBC-B 110.8.4.4 and chapter 633, Florida Statutes.

submissions

#	DATE	DESCRIPTION

drawing info

PROJECT # : 22062
DRAWN BY :
CHECKED BY : BH

sheet number

BLDG TYPE VI - EXTERIOR ELEVATION

Z309

Written dimensions on these drawings shall have precedence over scaled dimensions. Contractor shall verify and be responsible for all dimensions and conditions on the job. Scott + Cormia Architecture and Interiors, LLC. must be notified immediately in writing of any variation from the dimensions and conditions shown on these drawings. Field verify all conditions prior to fabrication of any work. Any discrepancies or omissions found in these documents or in the field conditions shall be brought to the attention of the architect and client. Scott + Cormia Architecture and Interiors, LLC. is not responsible for any deviations in construction not brought to the attention of the architect, office and reviewed by the architect prior to beginning fabrication and delivery to the job site. Unless otherwise provided for in the specific contractual agreement between the architect and client Scott + Cormia Architecture and Interiors, LLC expressly owns and retains all common law, statutory and other reserved rights, including the copyright thereto. These documents are not to be reproduced, changed, or copied in any form or manner whatsoever, nor are they to be assigned to a third party without first obtaining the written permission and written consent of Scott + Cormia Architecture and Interiors, LLC. In the event of unauthorized use of these documents by a third party, the third party shall hold Scott + Cormia Architecture and Interiors, LLC. harmless and agrees to remunerate Scott + Cormia Architecture and Interiors, LLC. for such use in an amount equal to the original fee for the original documents, plus legal fees, court costs, collection fees and other costs.
7/25/2022 11:17:52 AM

IF THIS SHEET DOES NOT MEASURE TO 24 x 36, IT HAS BEEN ENLARGED OR REDUCED. ADJUST SCALE ACCORDINGLY. THIS SHEET IS PART OF THE DOCUMENT SET AND SHOULD NOT BE SEPARATED. ALWAYS REFER TO THE LATEST DRAWING SET. EACH CONTRACTOR SHALL COORDINATE THEIR WORK WITH ALL OTHER TRADES.