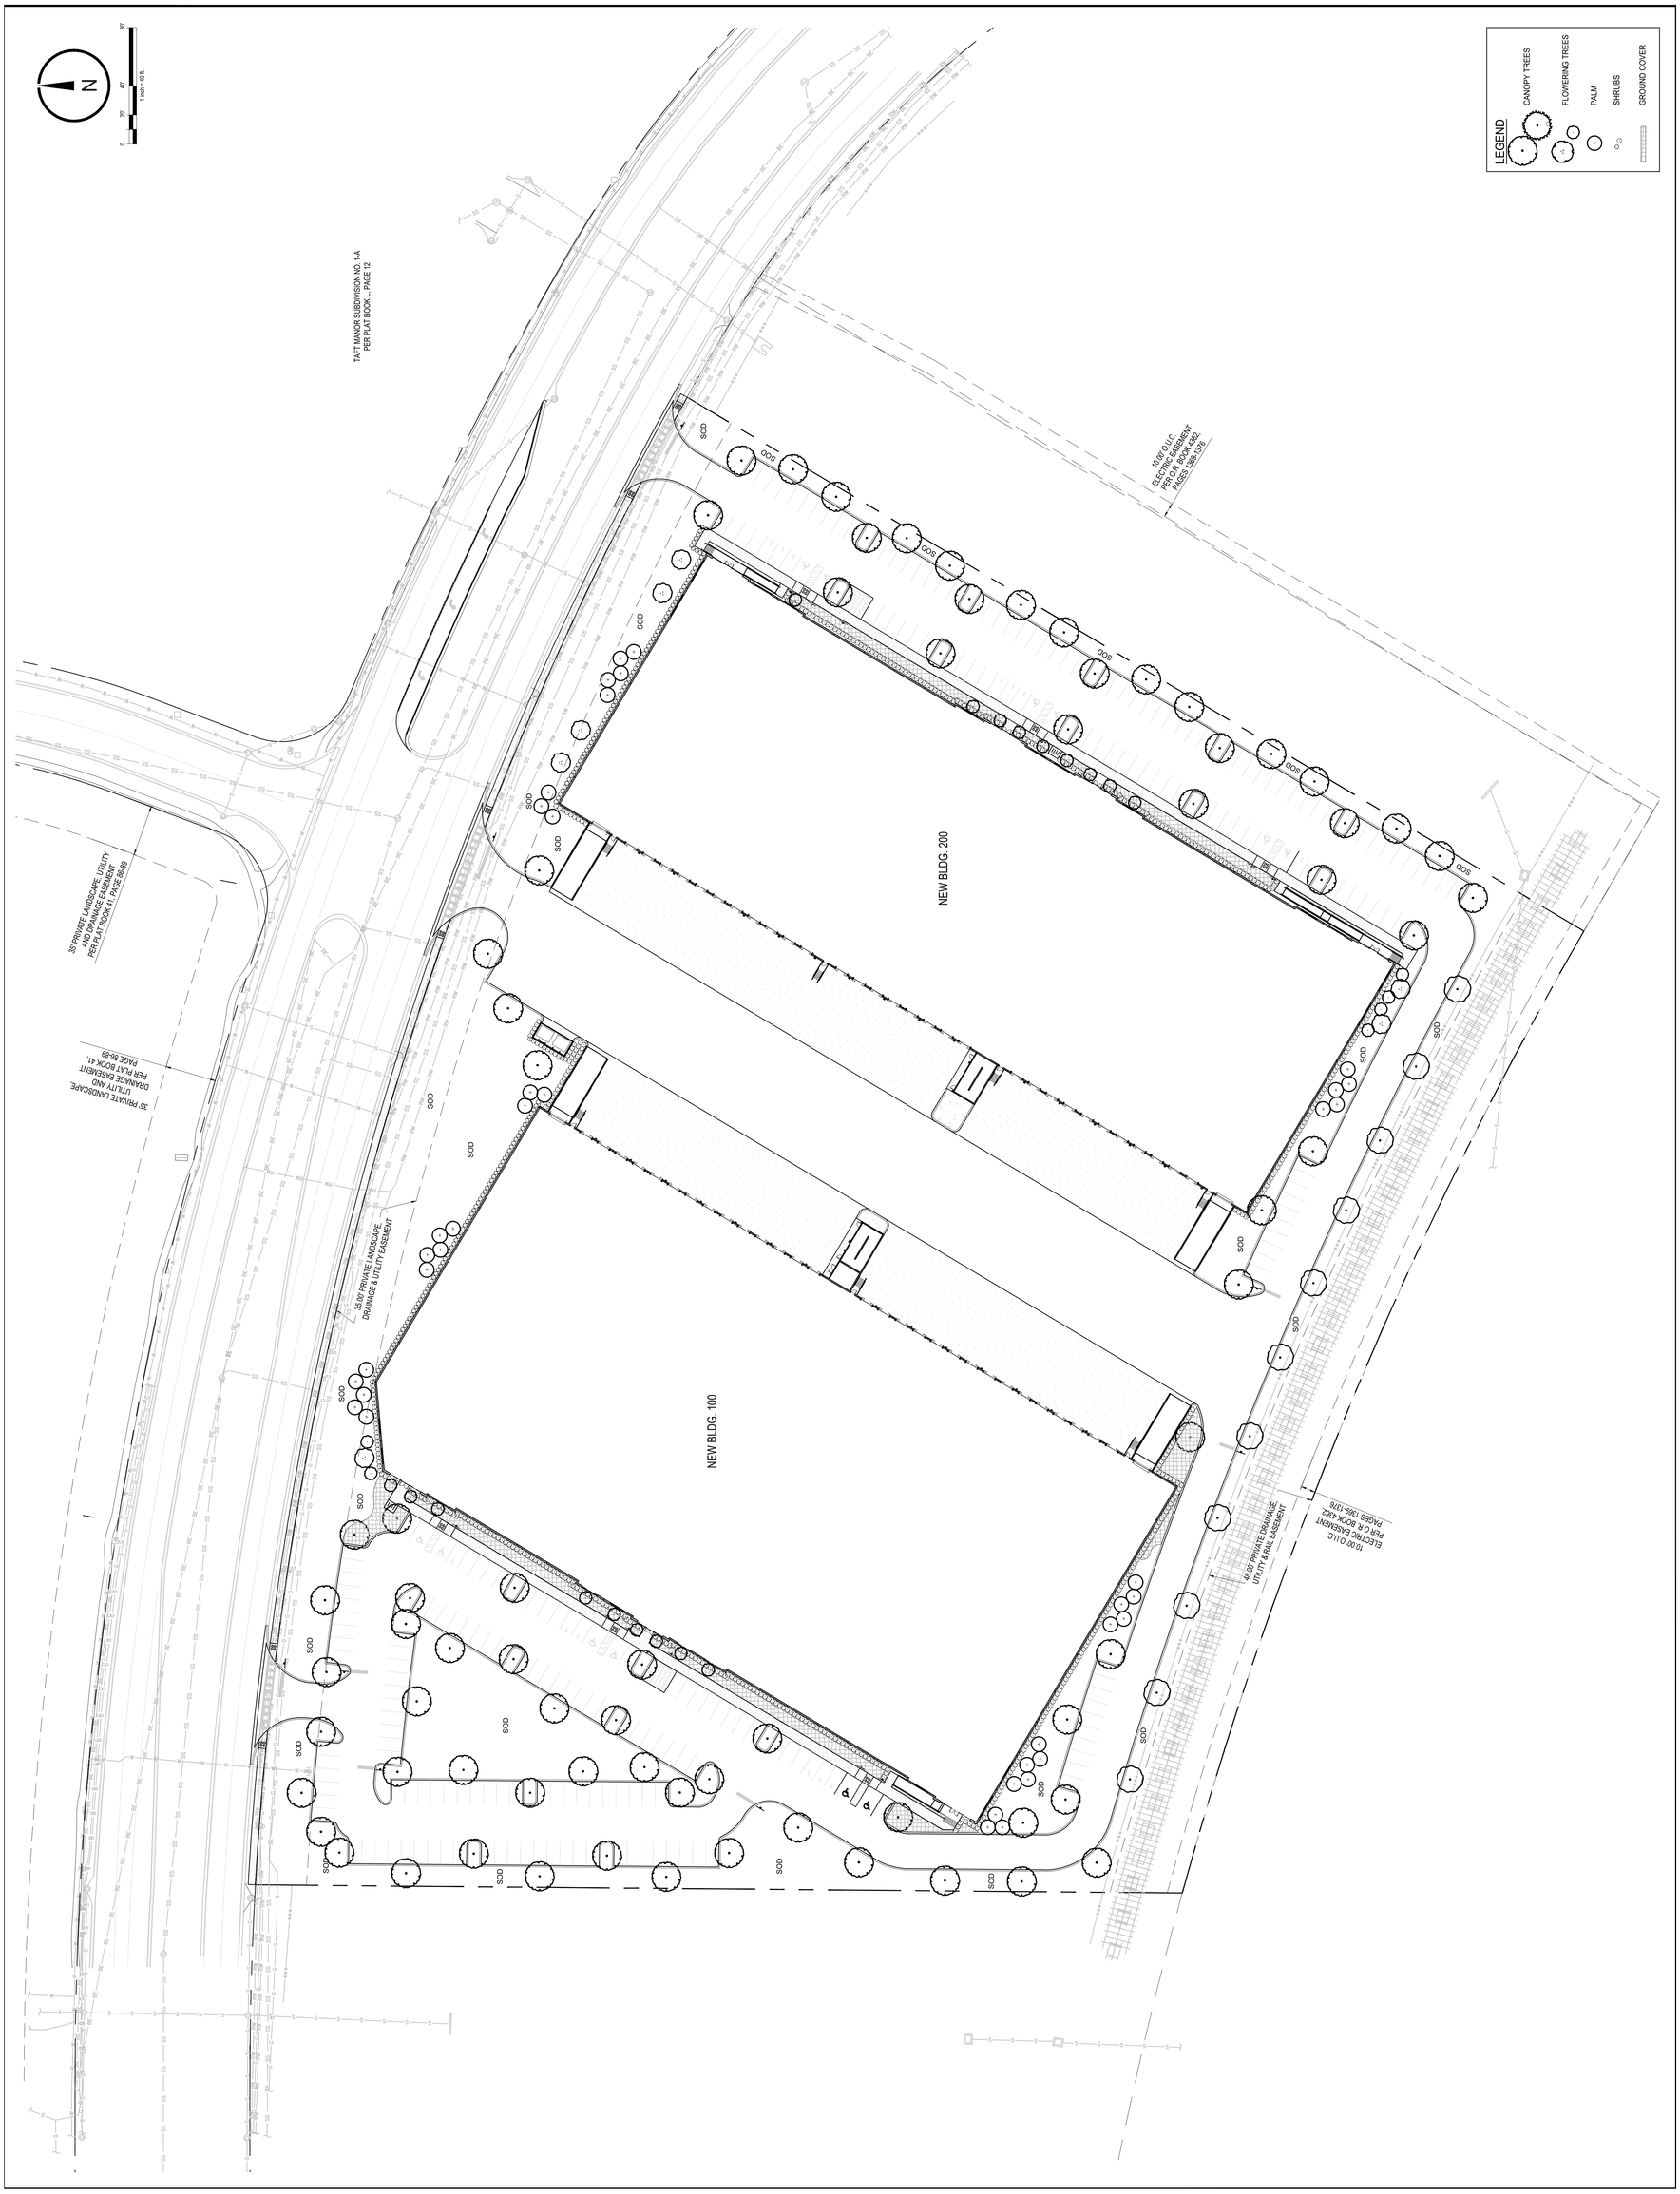

URBAN DESIGN PLANNING ENGINEERING

SKConsortium, Inc.

1053 N. ORLANDO AVE. ■ SUITE 3 ● MAITLAND ▲ FLORIDA 32751
TELEPHONE 407-629-4288 ■ FACSIMILE 407-629-1656 ● EB# 7080

Seal: Cassidy J. Wilken-Yoder, LA6667532

Murray Design Group
LANDSCAPE ARCHITECTURE

246 North Westmonte Drive
Altamonte Springs, FL 32714
Phone: (407) 340-1196
www.mdgplan.com

CONCEPTUAL LANDSCAPE PLAN

PROPOSED SHELL AT AIPO-T34.1

TRACT T-34.1

PROLOGIS

CITY OF ORLANDO, FLORIDA

DESIGN DEVELOPMENT 4-27-23
MASTER PLAN 5-22-23

Issue Date and Purpose

Project Number: 2229

Drawn by: D. FORSYTH
Checked: M. KALAGHCHI
File No: 2229-DESIGN.DWG

L101