


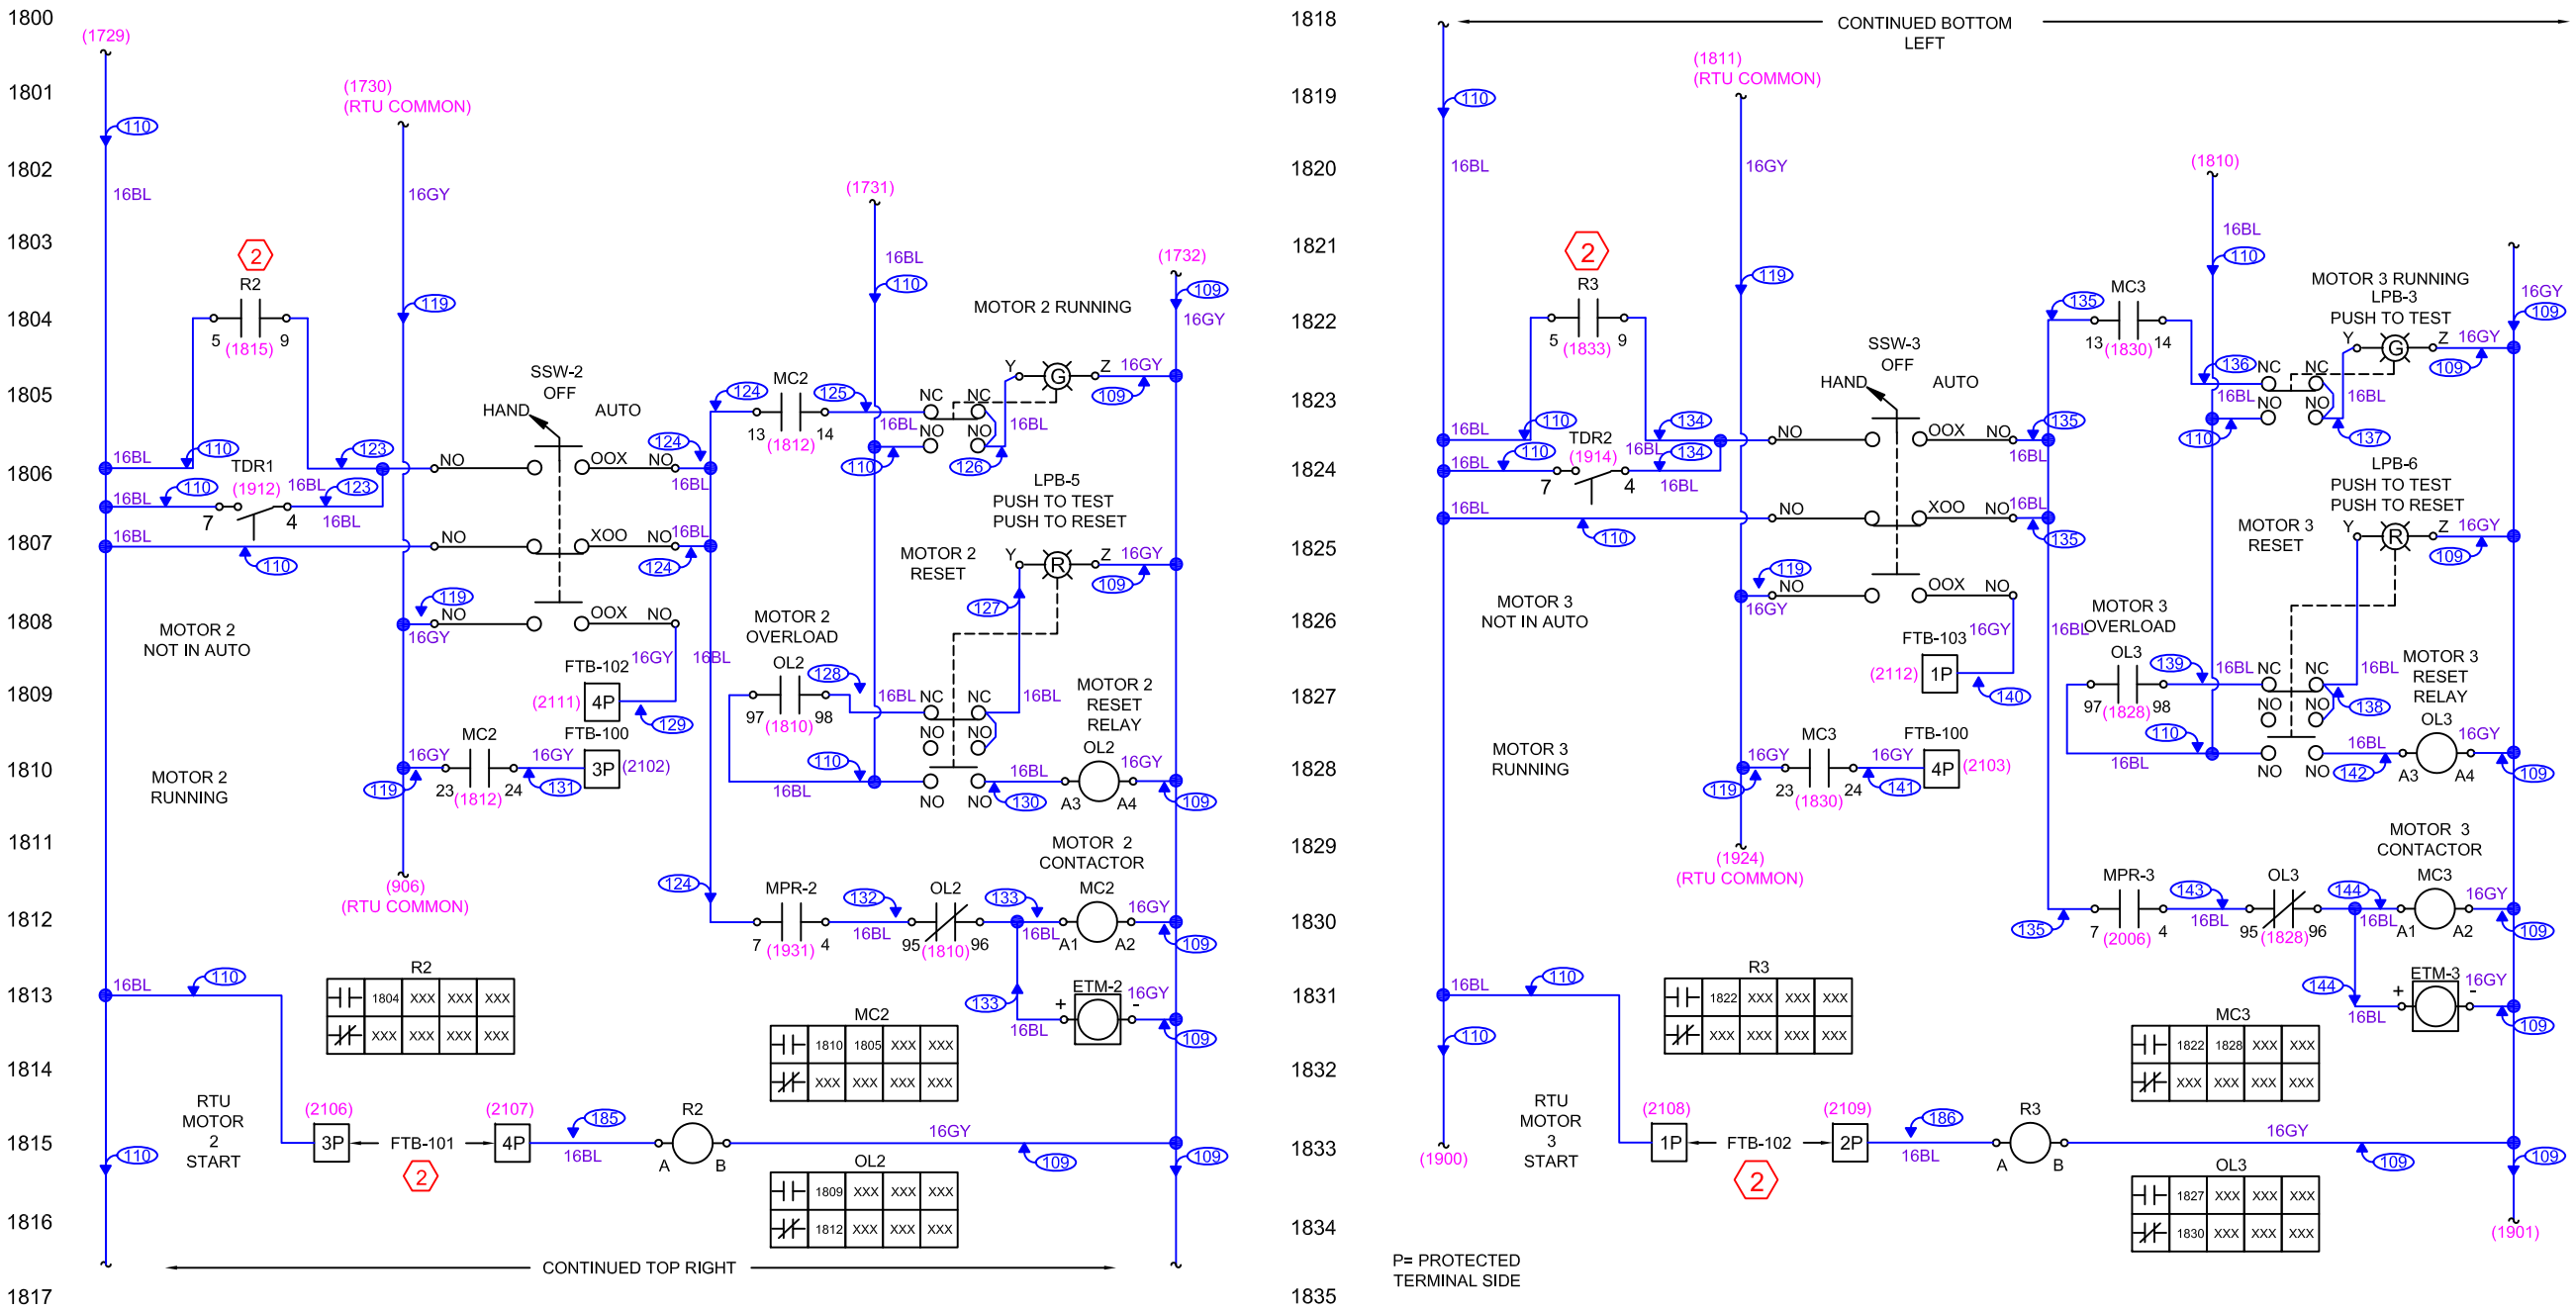


| | | | | | |
|---|---|---|---|---|---|
| SCALE: N.T.S. | 1 | REVISED HOA AND ADDED DRAWING LOCATORS | 10-25-2013 | JG | WASTEWATER DIVISION, INDUSTRIAL AUTOMATION GROUP |
| DESIGN: IAG / LS | 2 | ADDED R2 AND R3 | 05-06-2014 | JG | CITY OF ORLANDO, FLORIDA |
| DRAWN BY: JG | | | | | TITLE: LIFT STATIONS STANDARDS < 25 HP NEMA STARTER TRIPLEX PCP CONTROL WIRING SCHEMATIC PART 2 |
| APPROVED BY: WW | NO | REVISION | DATE | BY | SHEET 218 |