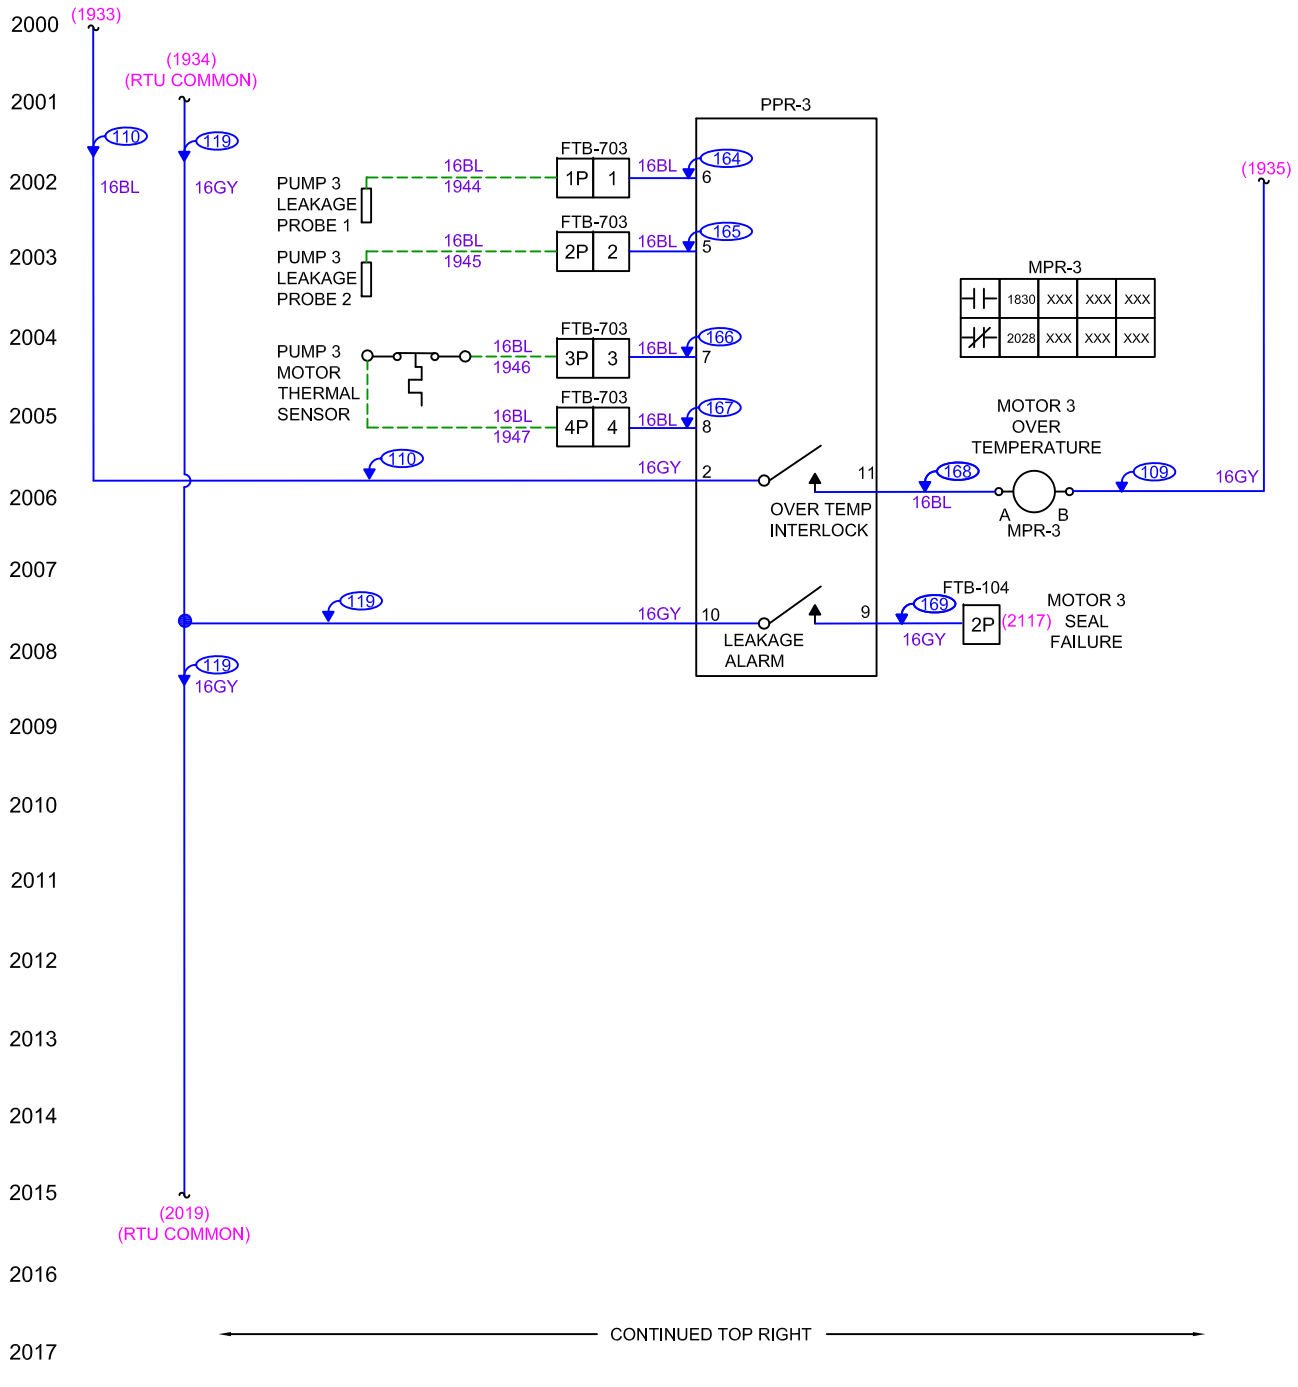

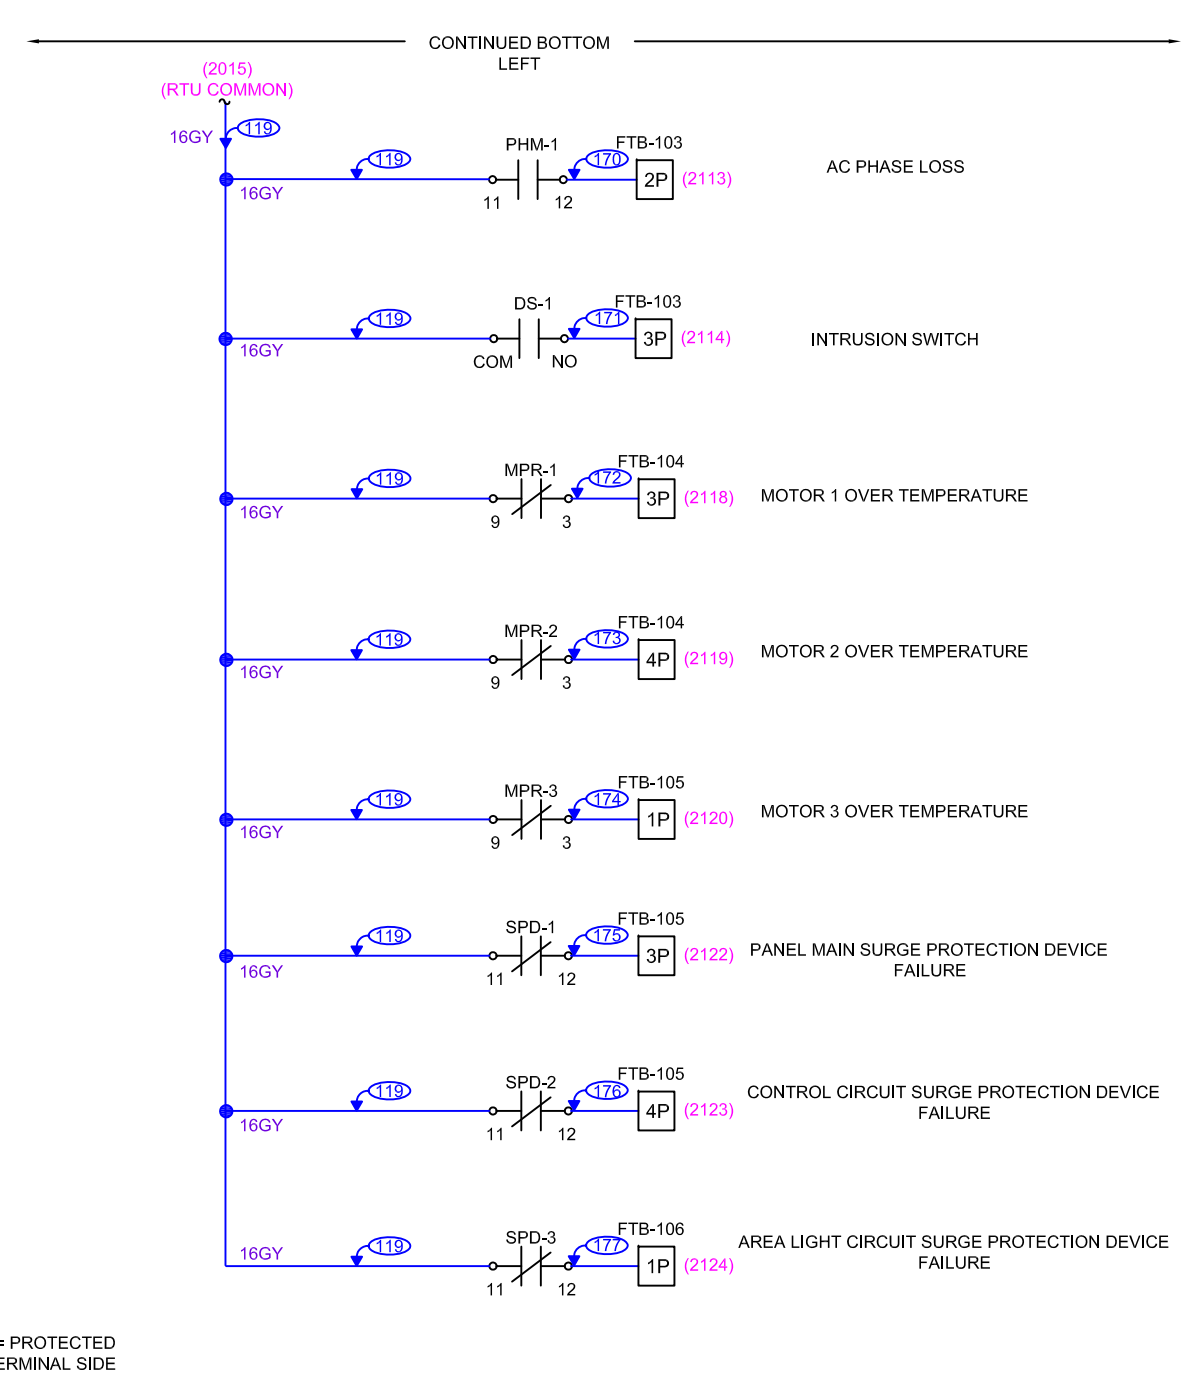

P= PROTECTED
TERMINAL SIDE

SCALE: N.T.S.	1	ADDED DRAWING LOCATORS	10-25-2013	JG	WASTEWATER DIVISION, INDUSTRIAL AUTOMATION GROUP
DESIGN: IAG / LS					CITY OF ORLANDO, FLORIDA
DRAWN BY: JG					TITLE: LIFT STATIONS STANDARDS < 25 HP NEMA STARTER TRIPLEX PCP CONTROL WIRING SCHEMATIC PART 4
APPROVED BY: WW	NO	REVISION	DATE	BY	SHEET 220