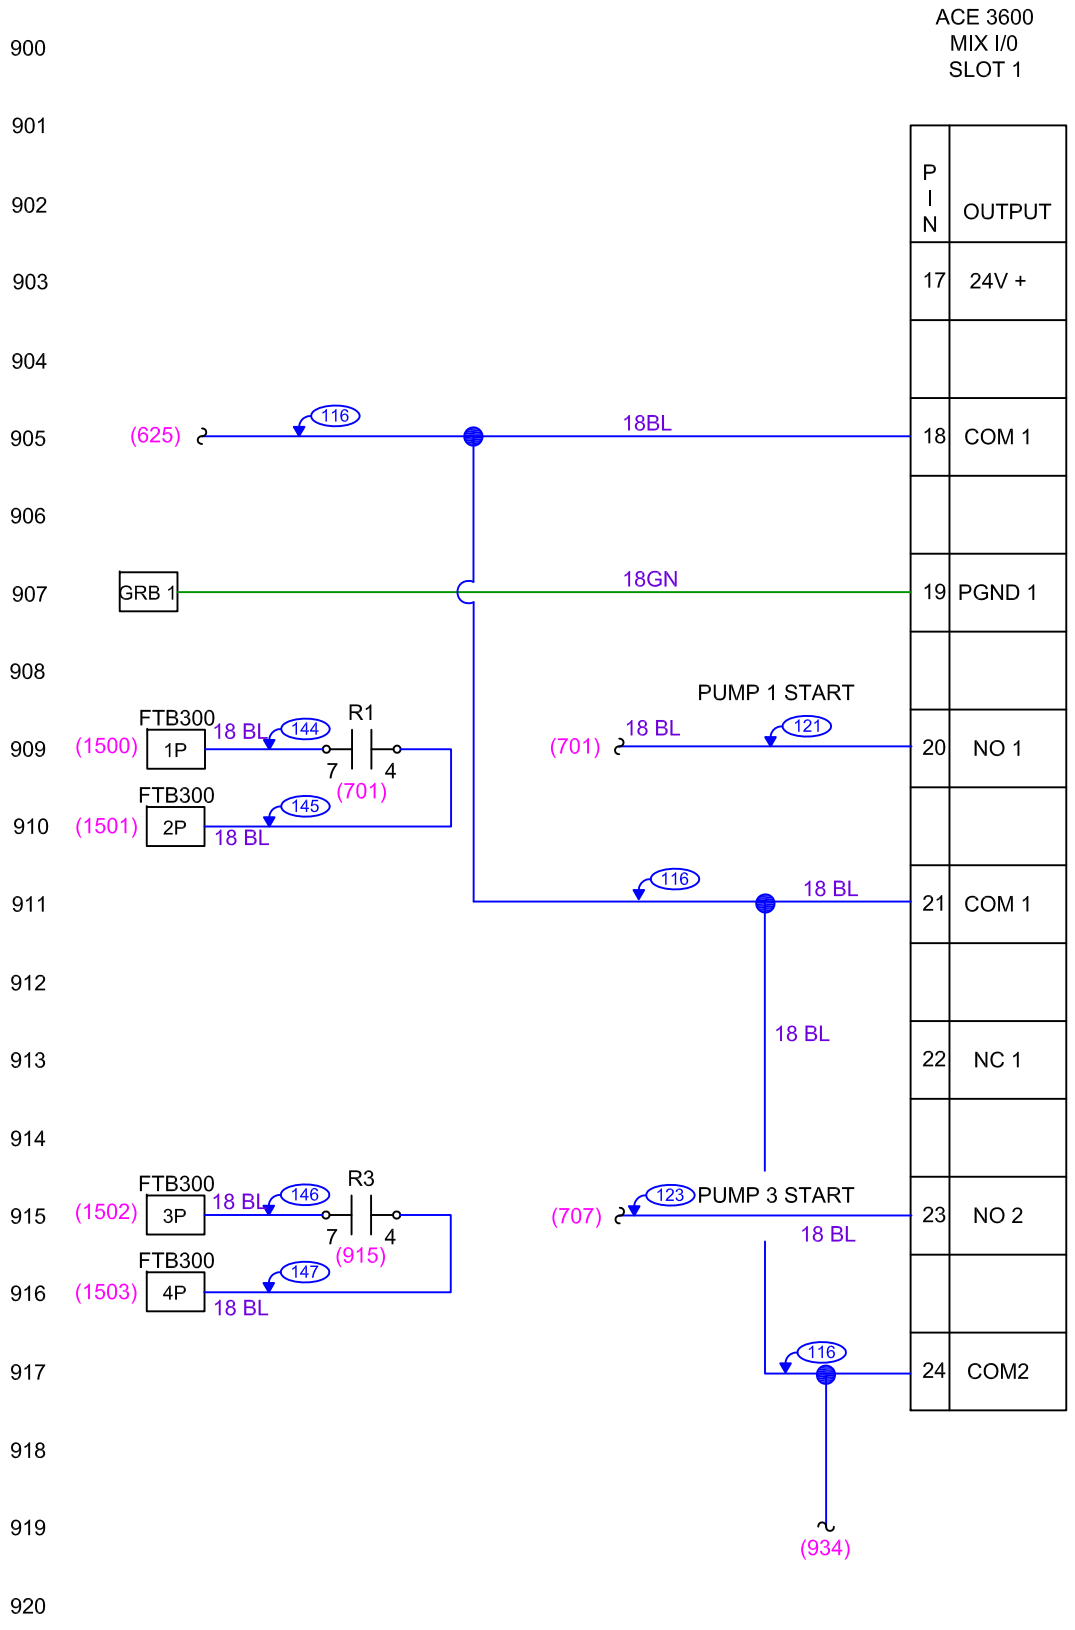

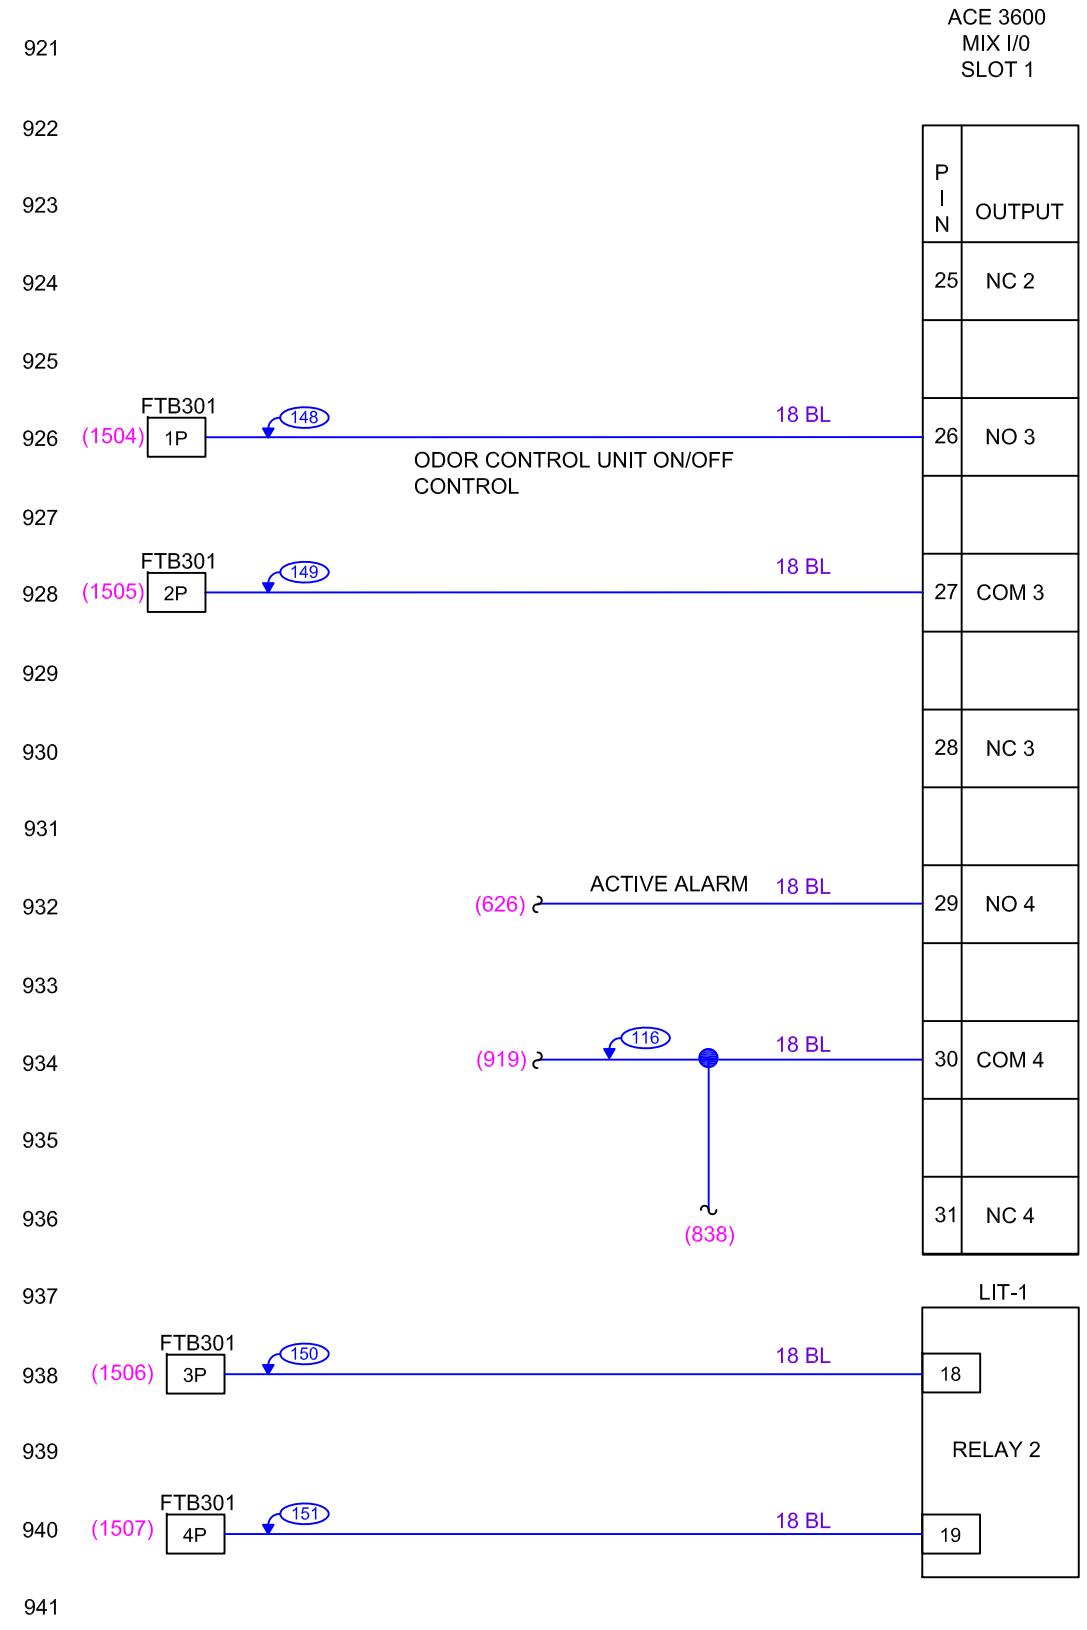

P = PROTECTED

SCALE: N.T.S.	-	REVISIONS AS PER MEETING	08-19-2013	JG	CITY OF ORLANDO, FLORIDA "THE CITY BEAUTIFUL"	WASTEWATER DIVISION, INDUSTRIAL AUTOMATION GROUP — CITY OF ORLANDO, FLORIDA	TITLE: LIFT STATIONS STANDARDS RTU FOR <50 HP PCP SLOT 1 MODULE WIRING SCHEMATIC PART 2	SHEET 309
DESIGN: IAG / LS	1	ADDED DRAWING LOCATORS	10-25-2013	JG				
DRAWN BY: JG								
APPROVED BY: WW	NO	REVISION	DATE	BY				