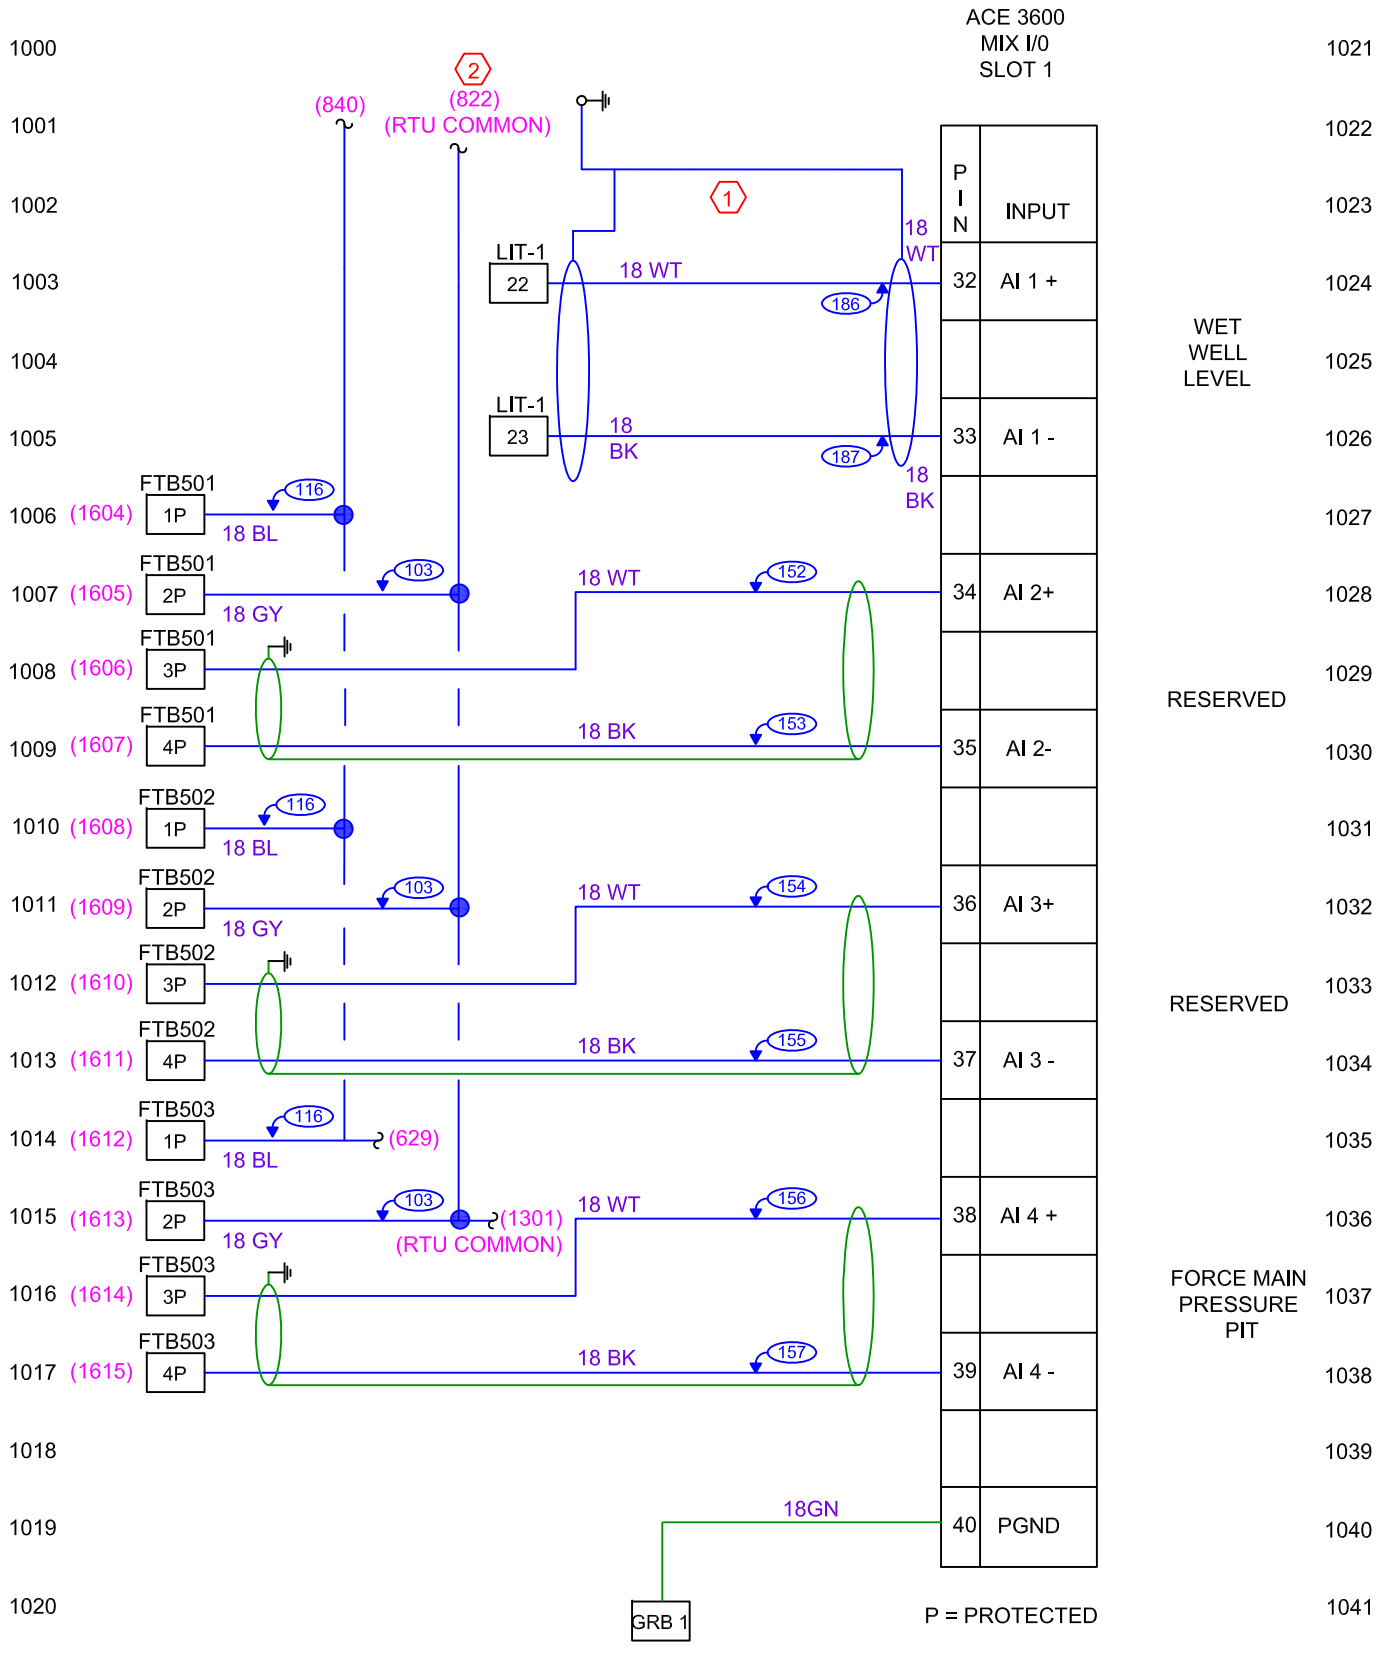

SCALE: N.T.S.	-	ADDED DRAWING LOCATORS	10-25-2013	JG
DESIGN: IAG / LS	1	REMOVED WIRING AND REWIRED LIT TO AI	03-04-2015	JG
DRAWN BY: JG	2	REVISED WIRE DESIGNATION	06-12-2015	JG
APPROVED BY: GM	NO	REVISION	DATE	BY

WASTEWATER DIVISION,
INDUSTRIAL AUTOMATION GROUP

CITY OF
ORLANDO, FLORIDA

TITLE:
LIFT STATIONS STANDARDS
RTU FOR <50 HP PCP
SLOT 1 MODULE WIRING SCHEMATIC
PART 3

SHEET
310