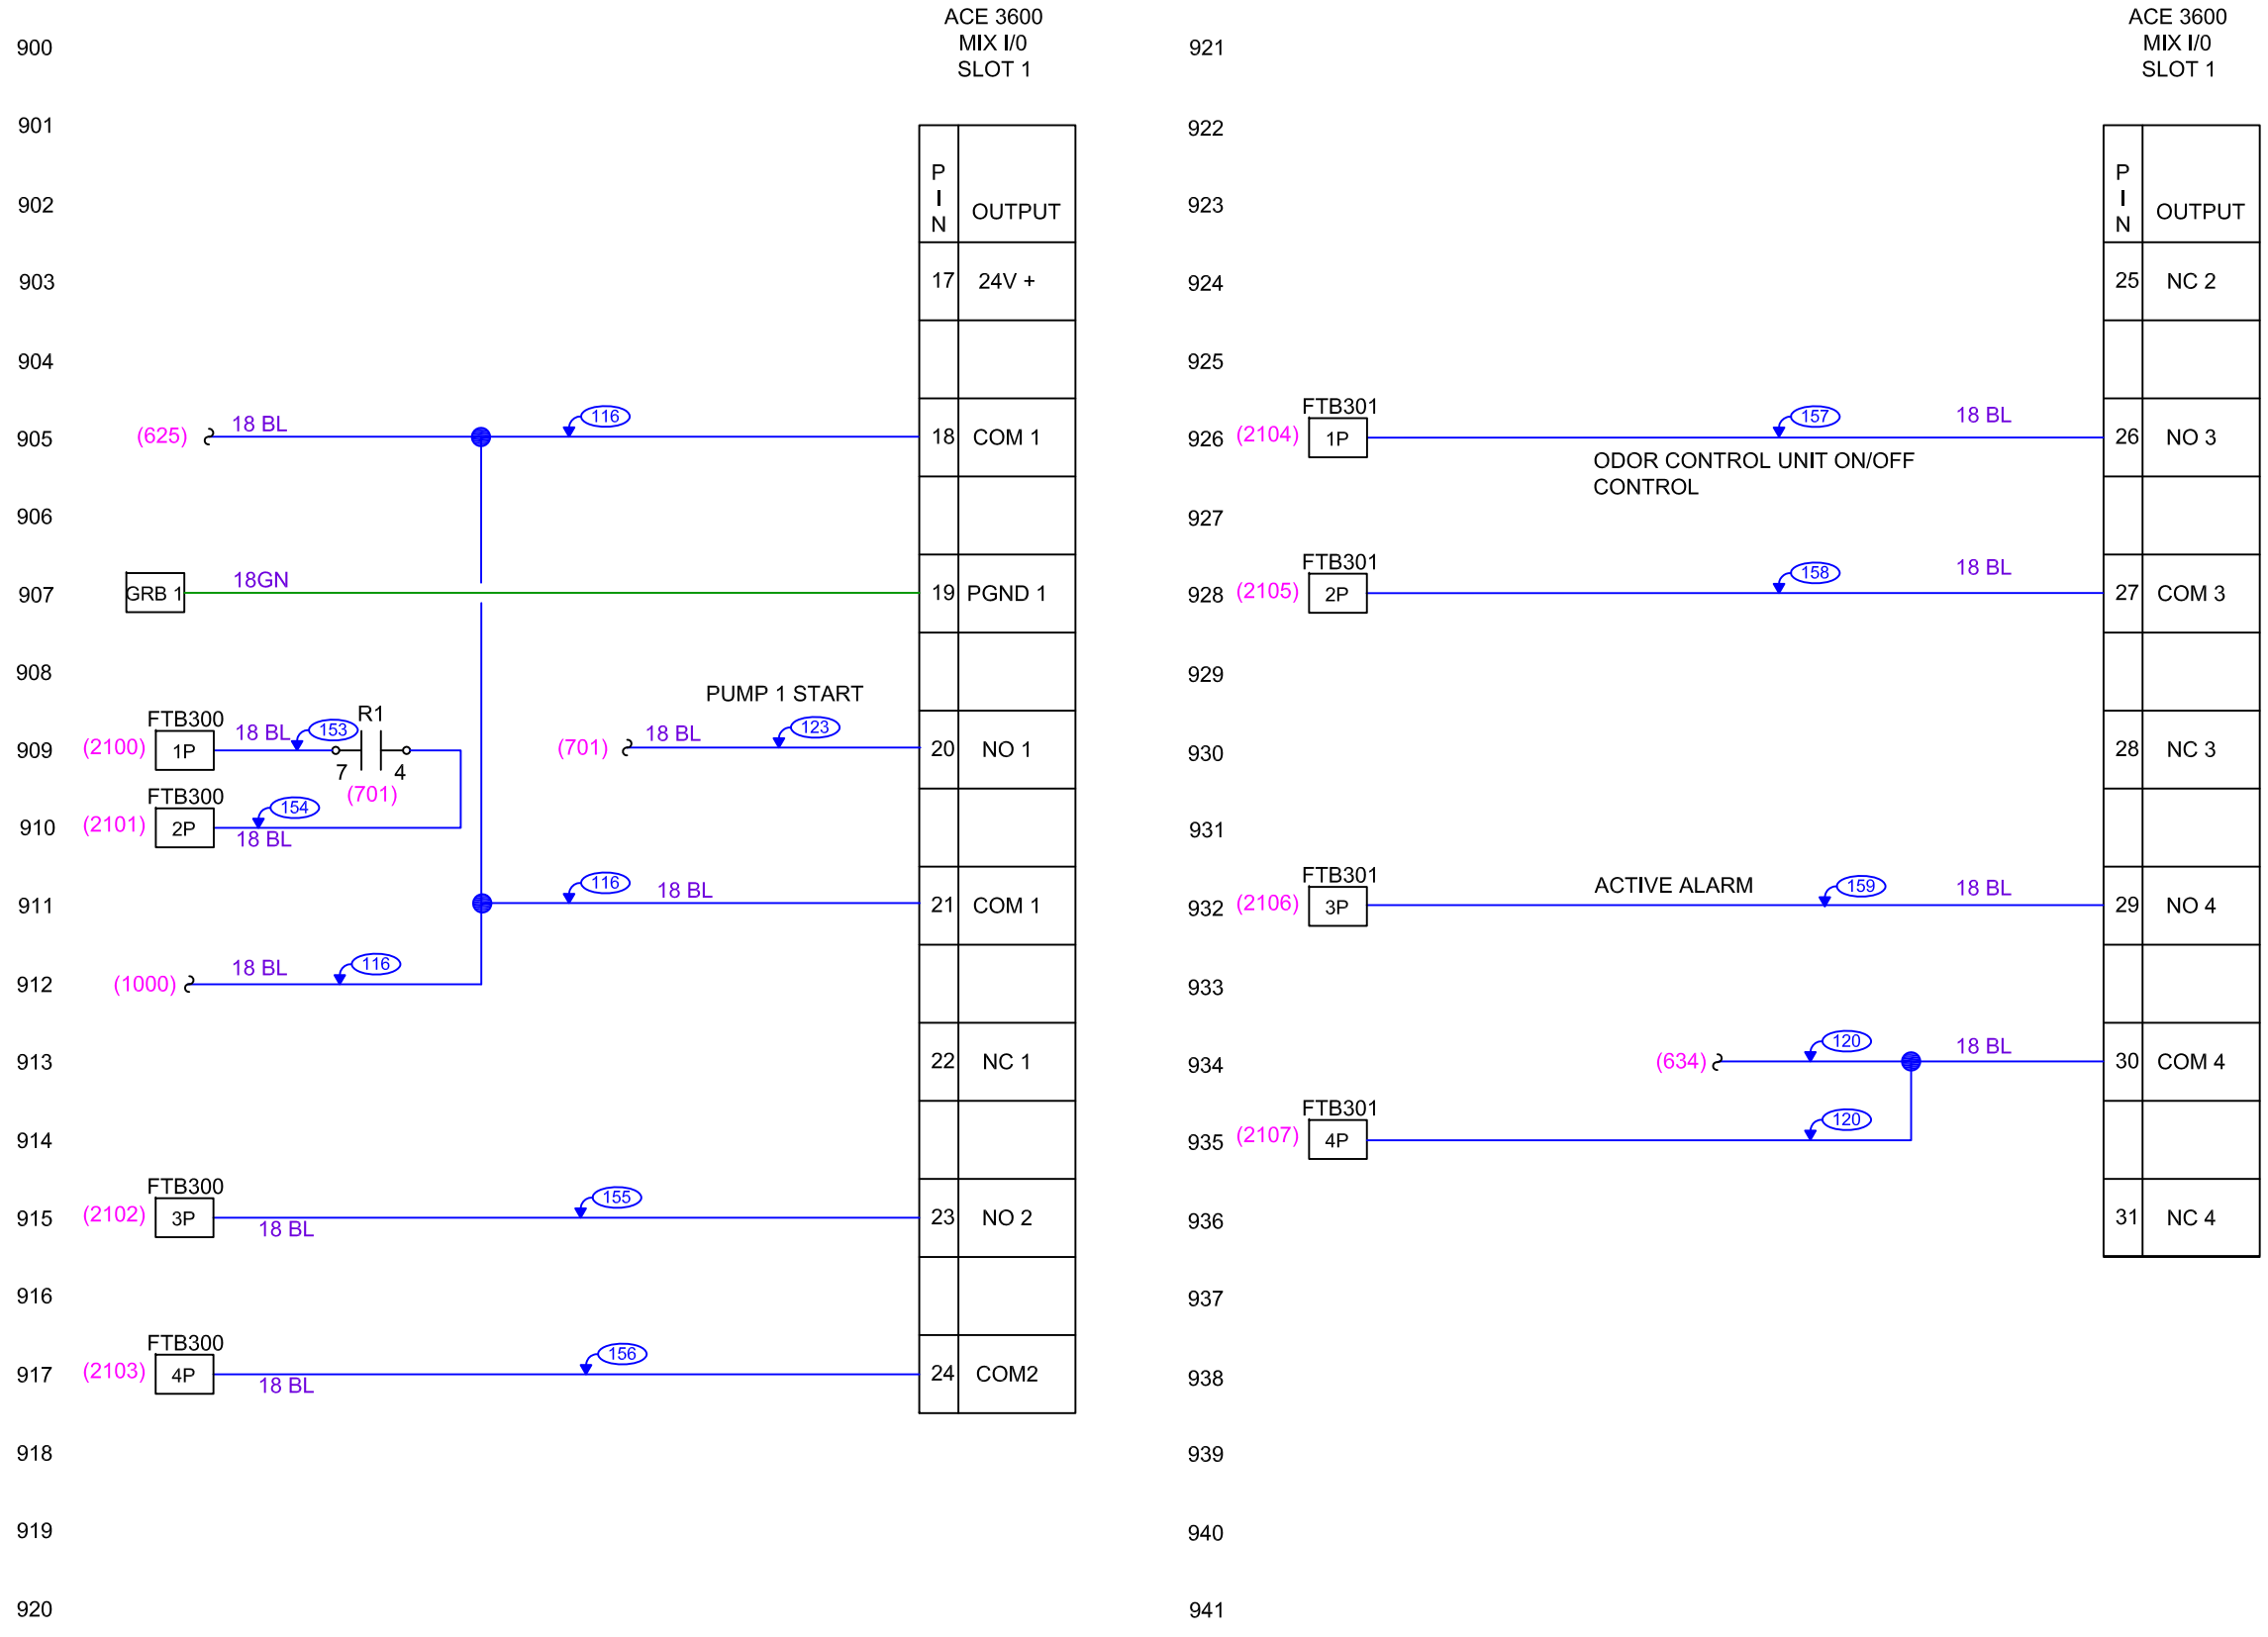

P = PROTECTED

	SCALE: N.T.S.	-	ADDED FTB DRAWING NOTES AND LAYER	10-17-2013	JG	WASTEWATER DIVISION, INDUSTRIAL AUTOMATION GROUP CITY OF ORLANDO, FLORIDA	TITLE: LIFT STATIONS STANDARDS RTU FOR ≥ 50 HP VFD WITH SSRVS PUMP CONTROL PANEL (PCP) SLOT 1 MODULE WIRING SCHEMATIC PART 2	SHEET 609
	DESIGN: IAG / LS							
	DRAWN BY: JG							
	APPROVED BY: WW	NO	REVISION	DATE	BY			