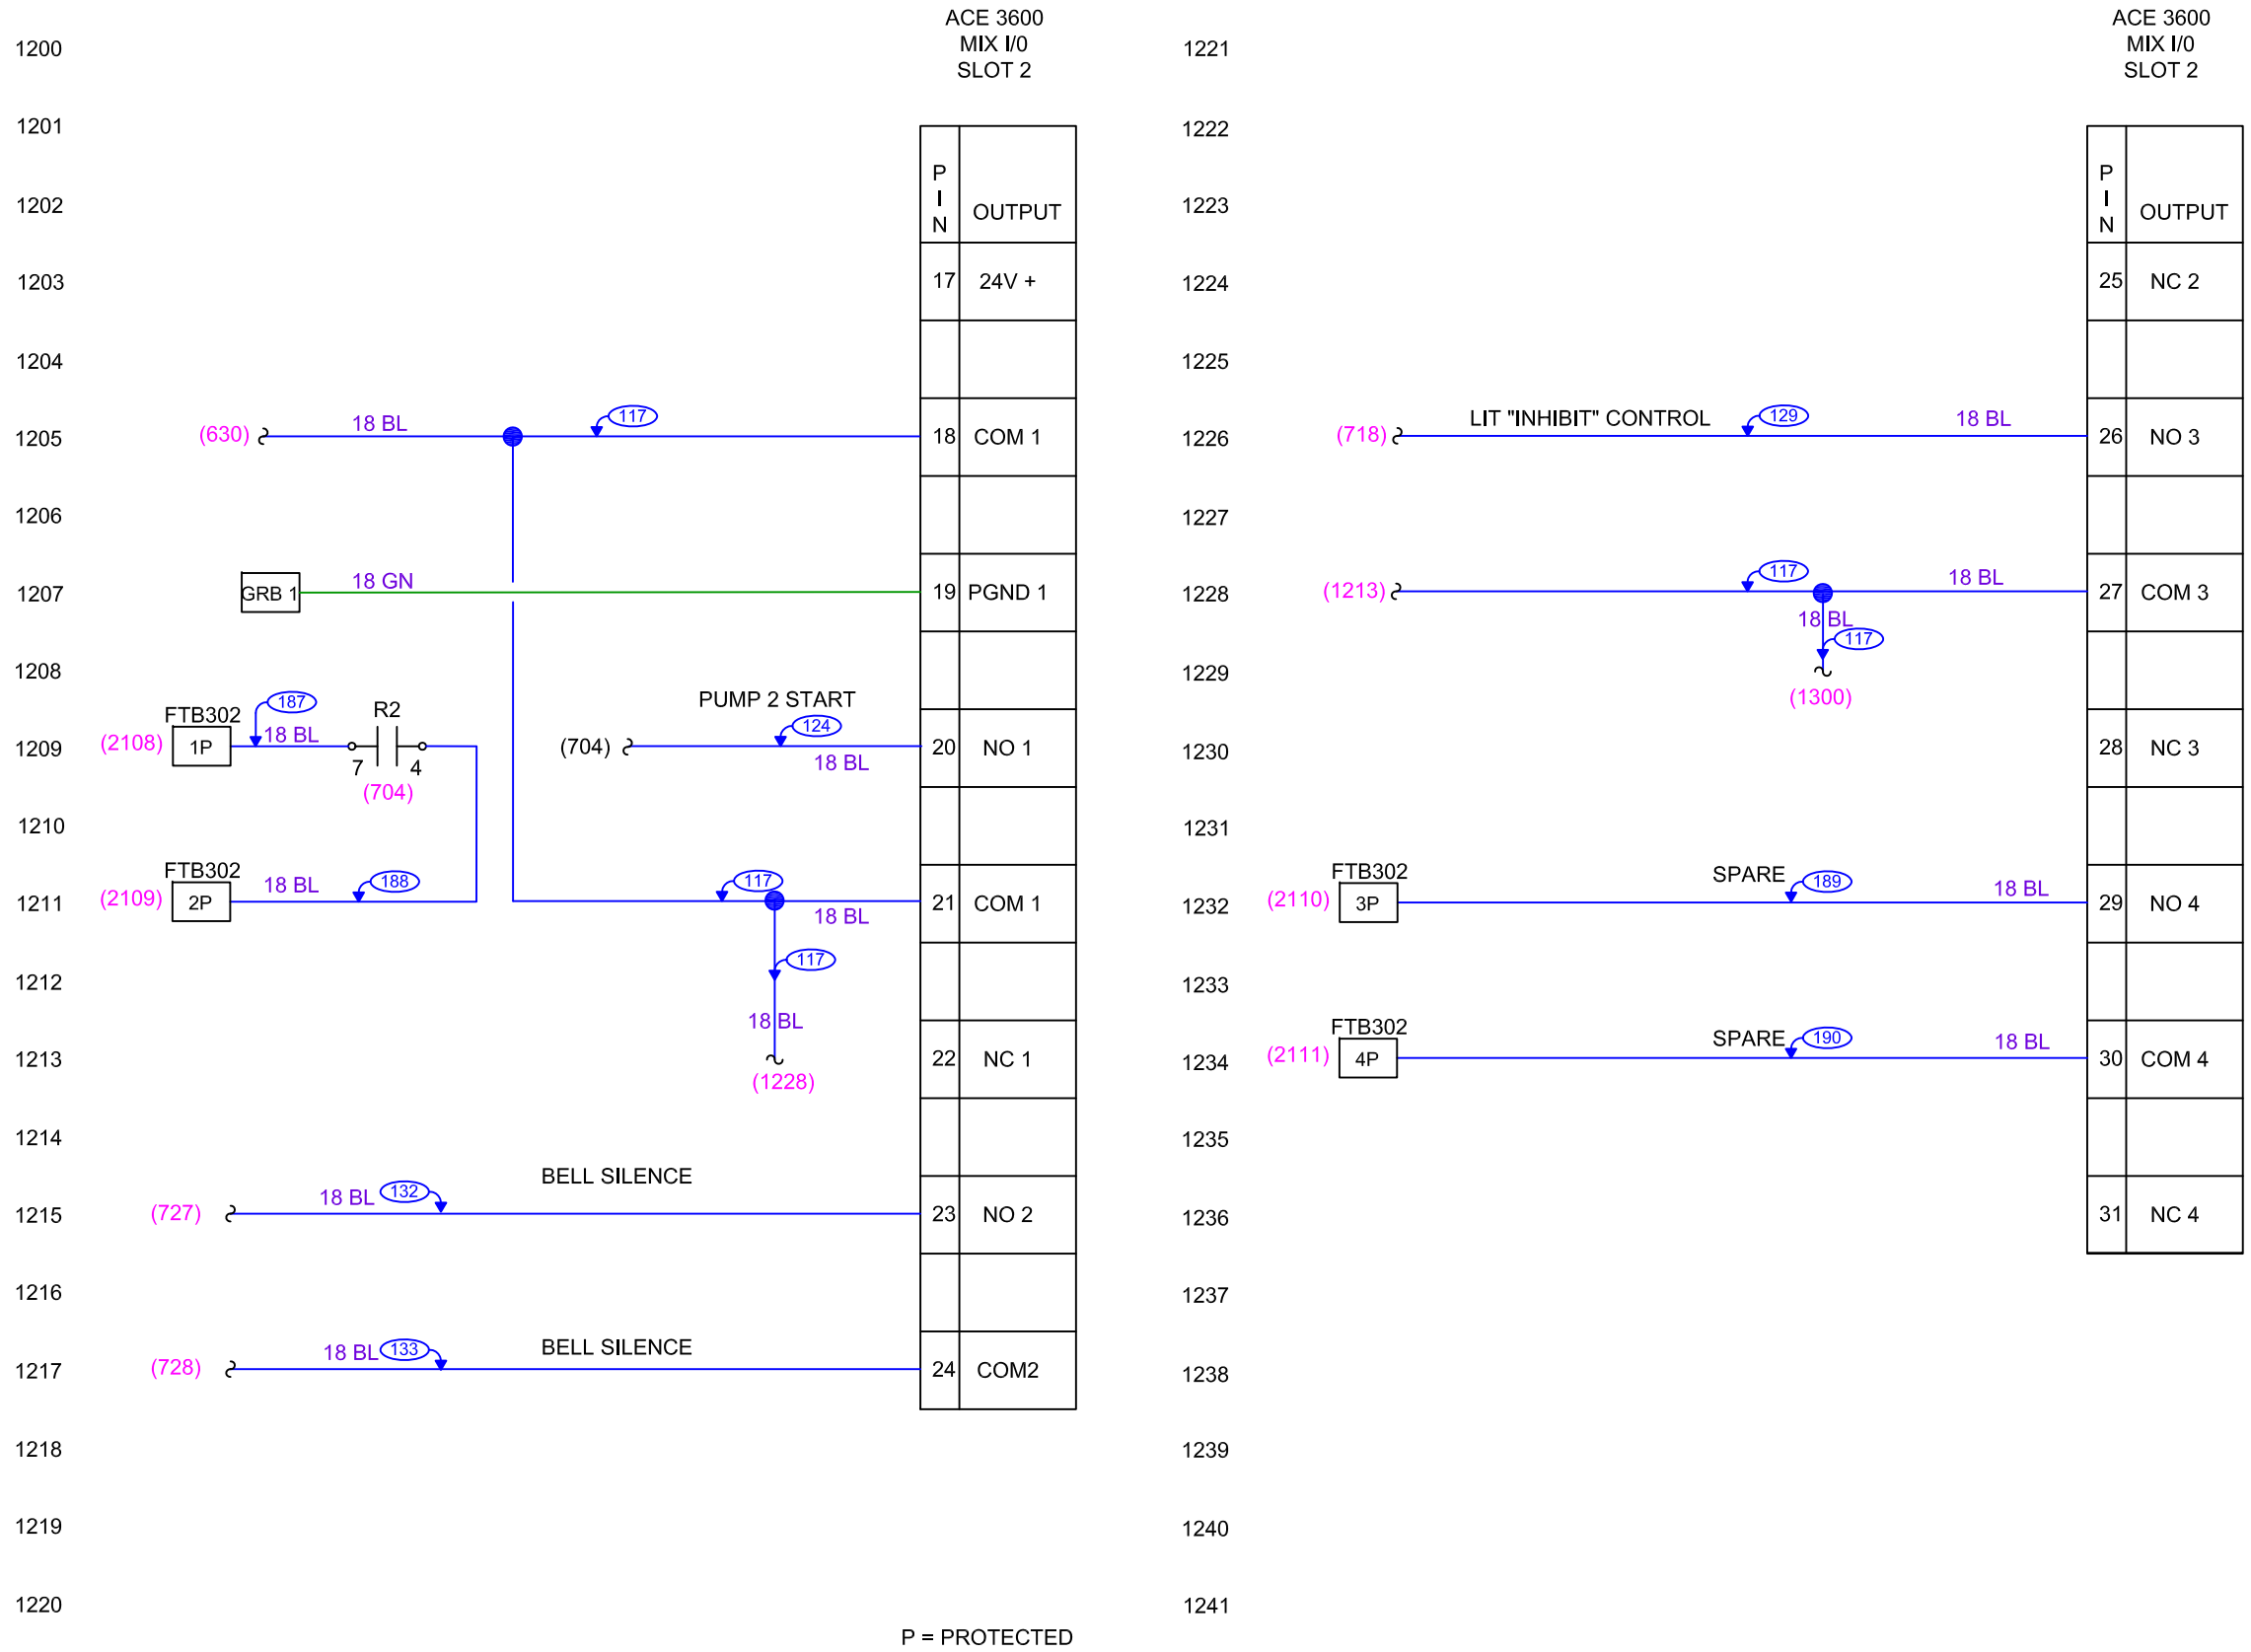

P = PROTECTED

SCALE: N.T.S.	-	ADDED FTB DRAWING NOTES AND LAYER	10-17-2013	JG	WASTEWATER DIVISION, INDUSTRIAL AUTOMATION GROUP	TITLE: LIFT STATIONS STANDARDS RTU FOR ≥ 50 HP VFD WITH SSRVS PUMP CONTROL PANEL (PCP) SLOT 2 MODULE WIRING SCHEMATIC PART 2	SHEET 612
DESIGN: IAG / LS					CITY OF ORLANDO, FLORIDA		
DRAWN BY: JG							
APPROVED BY: WW	NO	REVISION	DATE	BY			