LEE VISTA, ORLANDO - SSD - WARM CLIMATE

ELEVATION
TRT ID - 401040

©Copyright 2021 Tesla Motors, Inc. All rights reserved. Proprietary and Confidential Business Information
CONFIDENTIAL

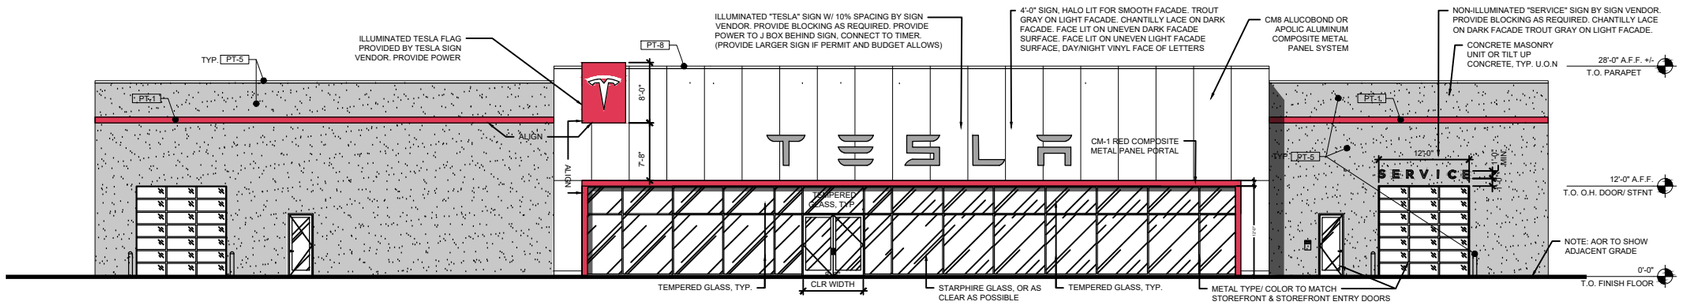

SOUTH ELEVATION

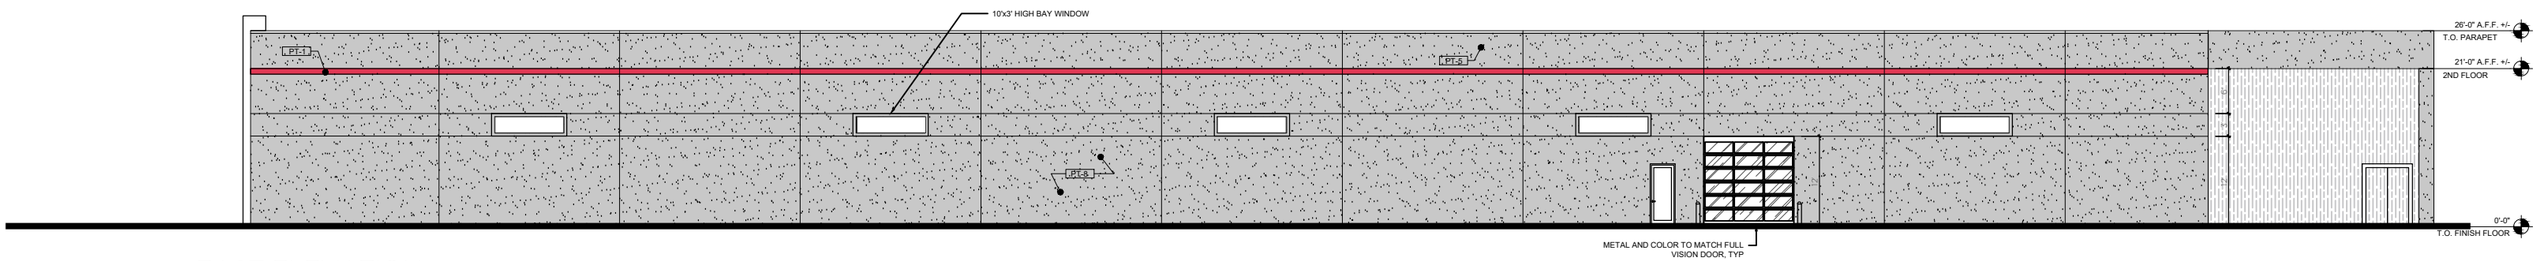

EAST ELEVATION

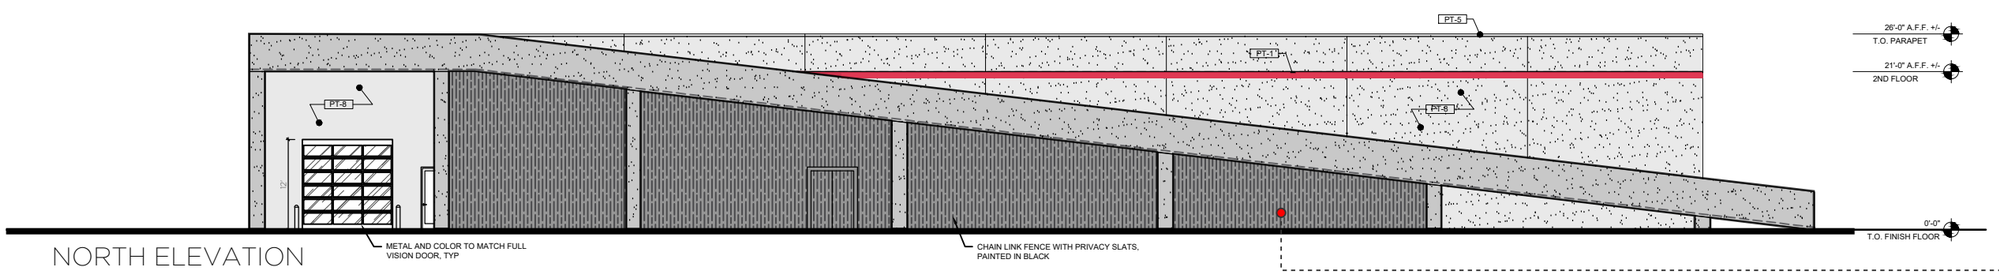

NORTH ELEVATION

Chain link fence example

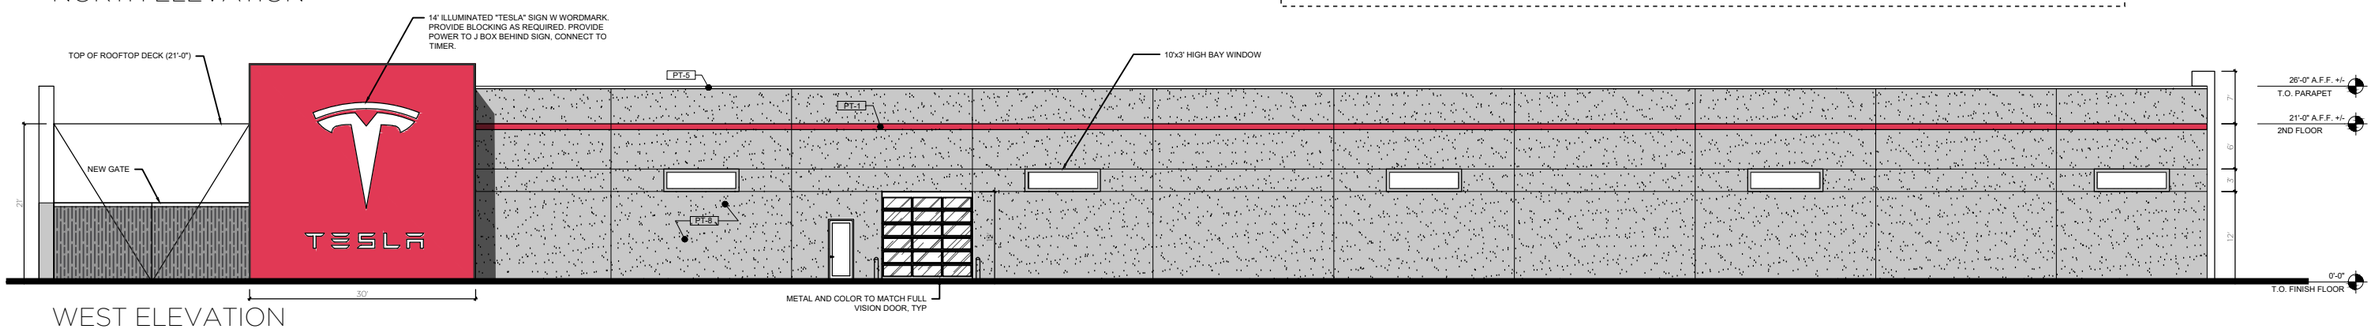

WEST ELEVATION

SCALE: 1/20" = 1'-0"

Signage example

FLORIDA I LEE VISTA ORLANDO I USA

*PLEASE NOTE: ANY SUBSEQUENT REVISION TO AN APPROVED CONCEPT WILL CAUSE DELAY AND IMPACT COST