SIDE ELEVATIONS

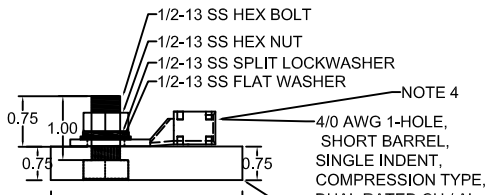

TOP ELEVATIONS

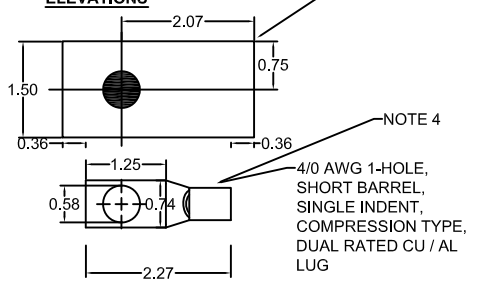

PANEL GROUNDING PAD DETAIL 212A/1

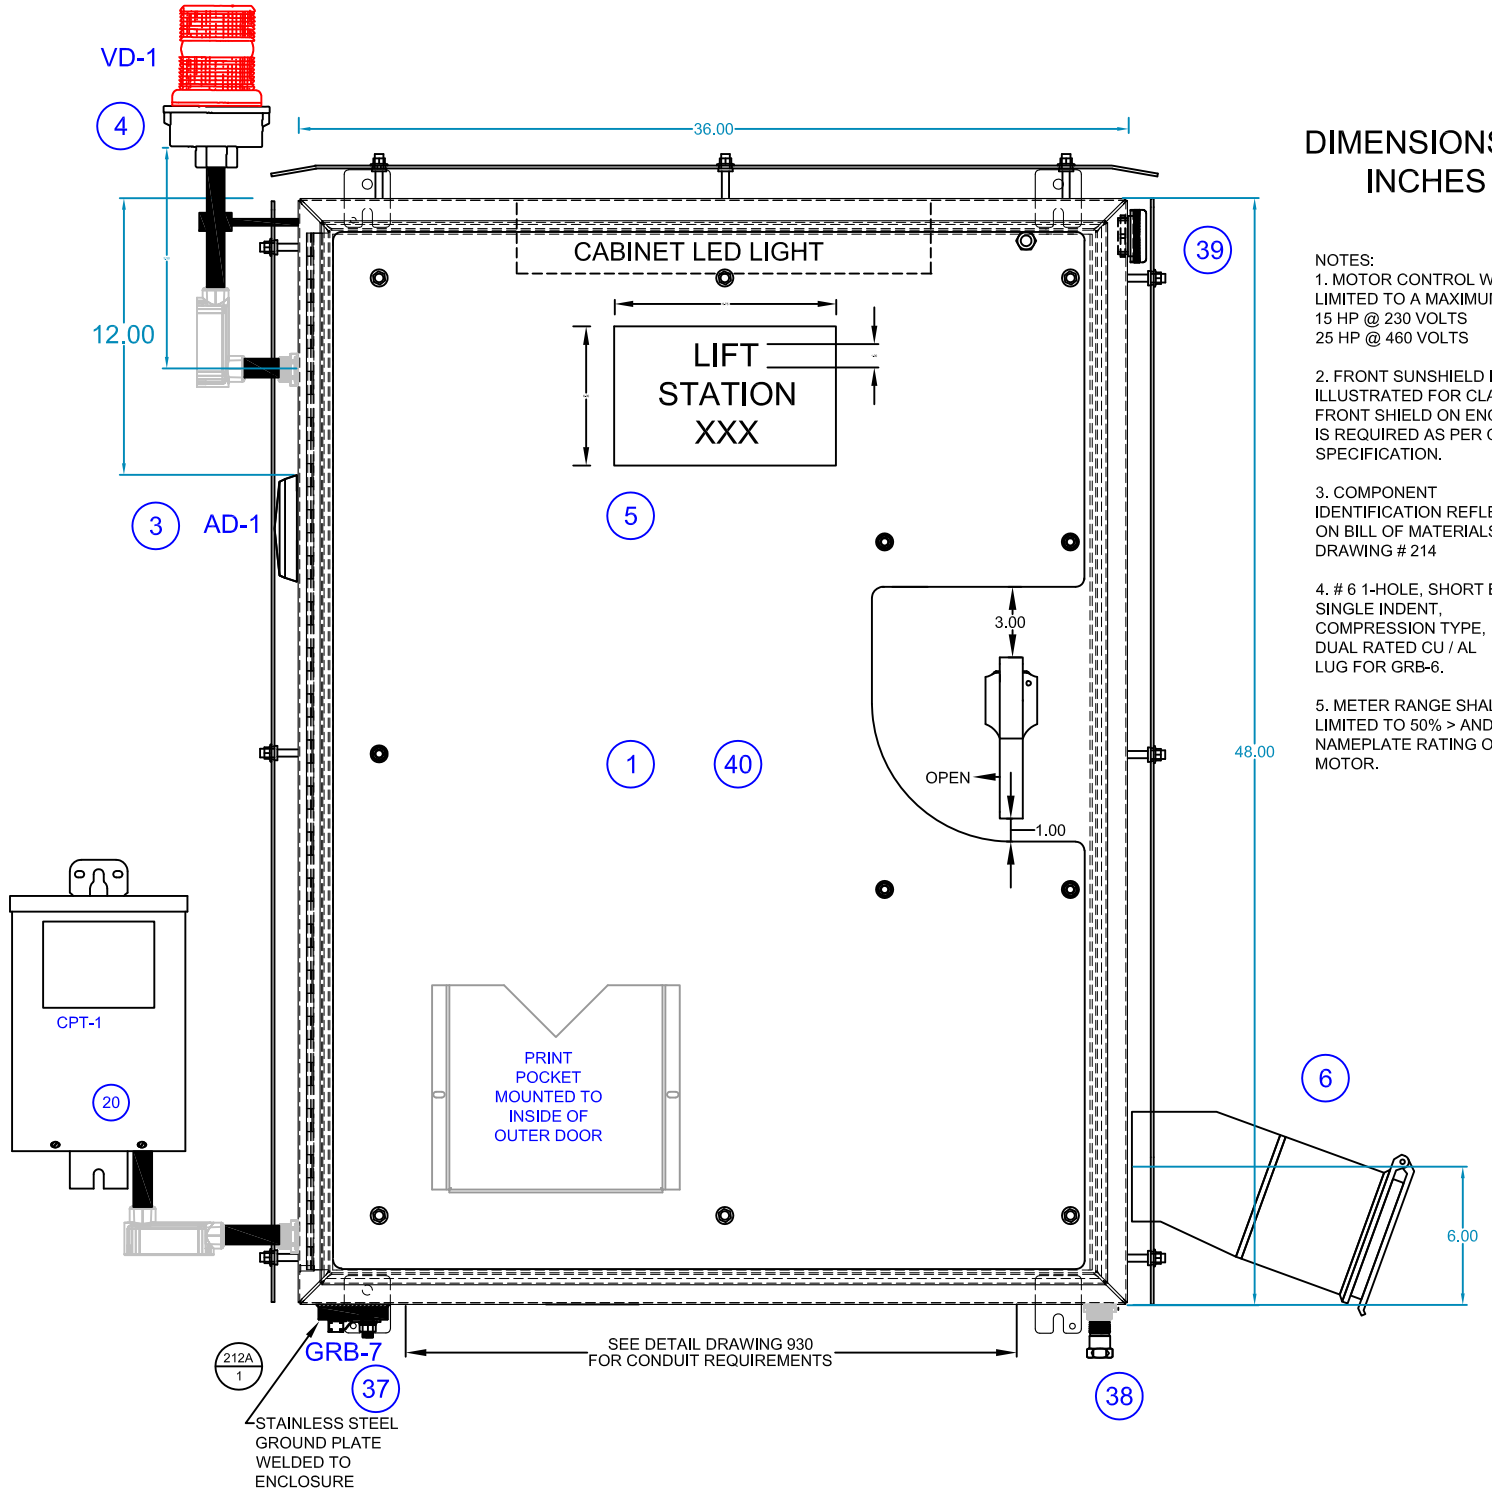

DIMENSIONS IN INCHES

NOTES:
1. MOTOR CONTROL WIRING LIMITED TO A MAXIMUM OF:
15 HP @ 230 VOLTS
25 HP @ 460 VOLTS

2. FRONT SUNSHIELD IS NOT ILLUSTRATED FOR CLARITY. FRONT SHIELD ON ENCLOSURE IS REQUIRED AS PER COO SPECIFICATION.

3. COMPONENT IDENTIFICATION REFLECTED ON BILL OF MATERIALS DRAWING # 214

4. # 6 1-HOLE, SHORT BARREL, SINGLE INDENT, COMPRESSION TYPE, DUAL RATED CU / AL LUG FOR GRB-6.

5. METER RANGE SHALL BE LIMITED TO 50% > AND NO < NAMEPLATE RATING OF MOTOR.

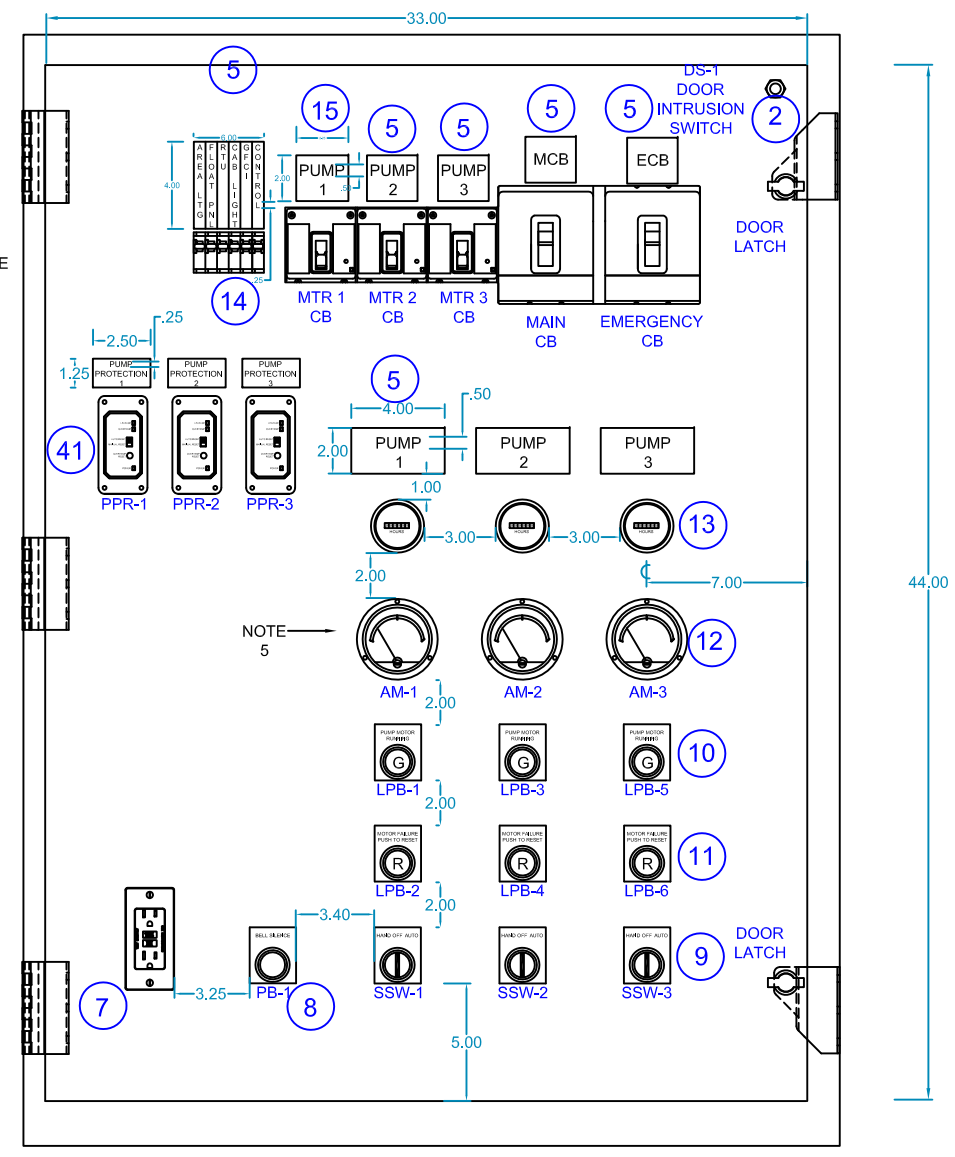

SCALE: N.T.S.	-	REVISIONS AS PER MEETING	09-09-2013	JG	CITY OF ORLANDO, FLORIDA – THE CITY BEAUTIFUL	WASTEWATER DIVISION, INDUSTRIAL AUTOMATION GROUP CITY OF ORLANDO, FLORIDA	TITLE: LIFT STATIONS STANDARDS < 25 HP NEMA STARTER TRIPLEX PCP FOR PORTABLE GENERATOR FRONT AND INNER PANEL ELEVATIONS
DESIGN: IAG / LS							SHEET 212A
DRAWN BY: JG							
APPROVED BY: WW	NO	REVISION	DATE	BY			